



OULGARET MUNIICPALITY

PUDUCHERRY - 5.

ARCHITECTURAL & STRUCTURAL DRAWINGS

FOR

TENDER STAGE

(PHASE I)

PROJECT CONSULTANTS:

Mayamatha Construction (P) Ltd.
Consultancy - Project Magement - Contracting



Ar. R. Ramesh Babu B.Arch., A.I.I.A.
No. 17 , 1st Cross, Ground Floor,
Mullai Nagar, Orleanpet, Nellithope P.O.,
Puducherry - 605 005.

ph: +91 413-2202886 mob.: 94432 24886
e - mail : rameshbabu@mcpl.in.net

PROJECT:

Construction of Mini Indoor Stadium in the Play field of Government Girls Higher Secondary School Kadirkamam, in Kadirkamam Constituency, Puducherry.



OULGARET MUNICIPALITY

PUDUCHERRY - 5.

ARCHITECTURAL DRAWINGS

FOR

TENDER STAGE

(PHASE I)

PROJECT CONSULTANTS:

Mayamatha Construction (P) Ltd.
Consultancy - Project Management - Contracting




Ar. R. Ramesh Babu B.Arch., A.I.I.A.
No. 17, 1st Cross, Ground Floor,
Mullai Nagar, Orleanpet, Nellithope P.O.,
Puducherry - 605 005.

ph: +91 413-2202886 mob.: 94432 24886
e - mail : rameshbabu@mcpl.in.net

PROJECT:

Construction of Mini Indoor Stadium in the Play field of Government Girls Higher Secondary School Kadirkamam, in Kadirkamam Constituency, Puducherry.

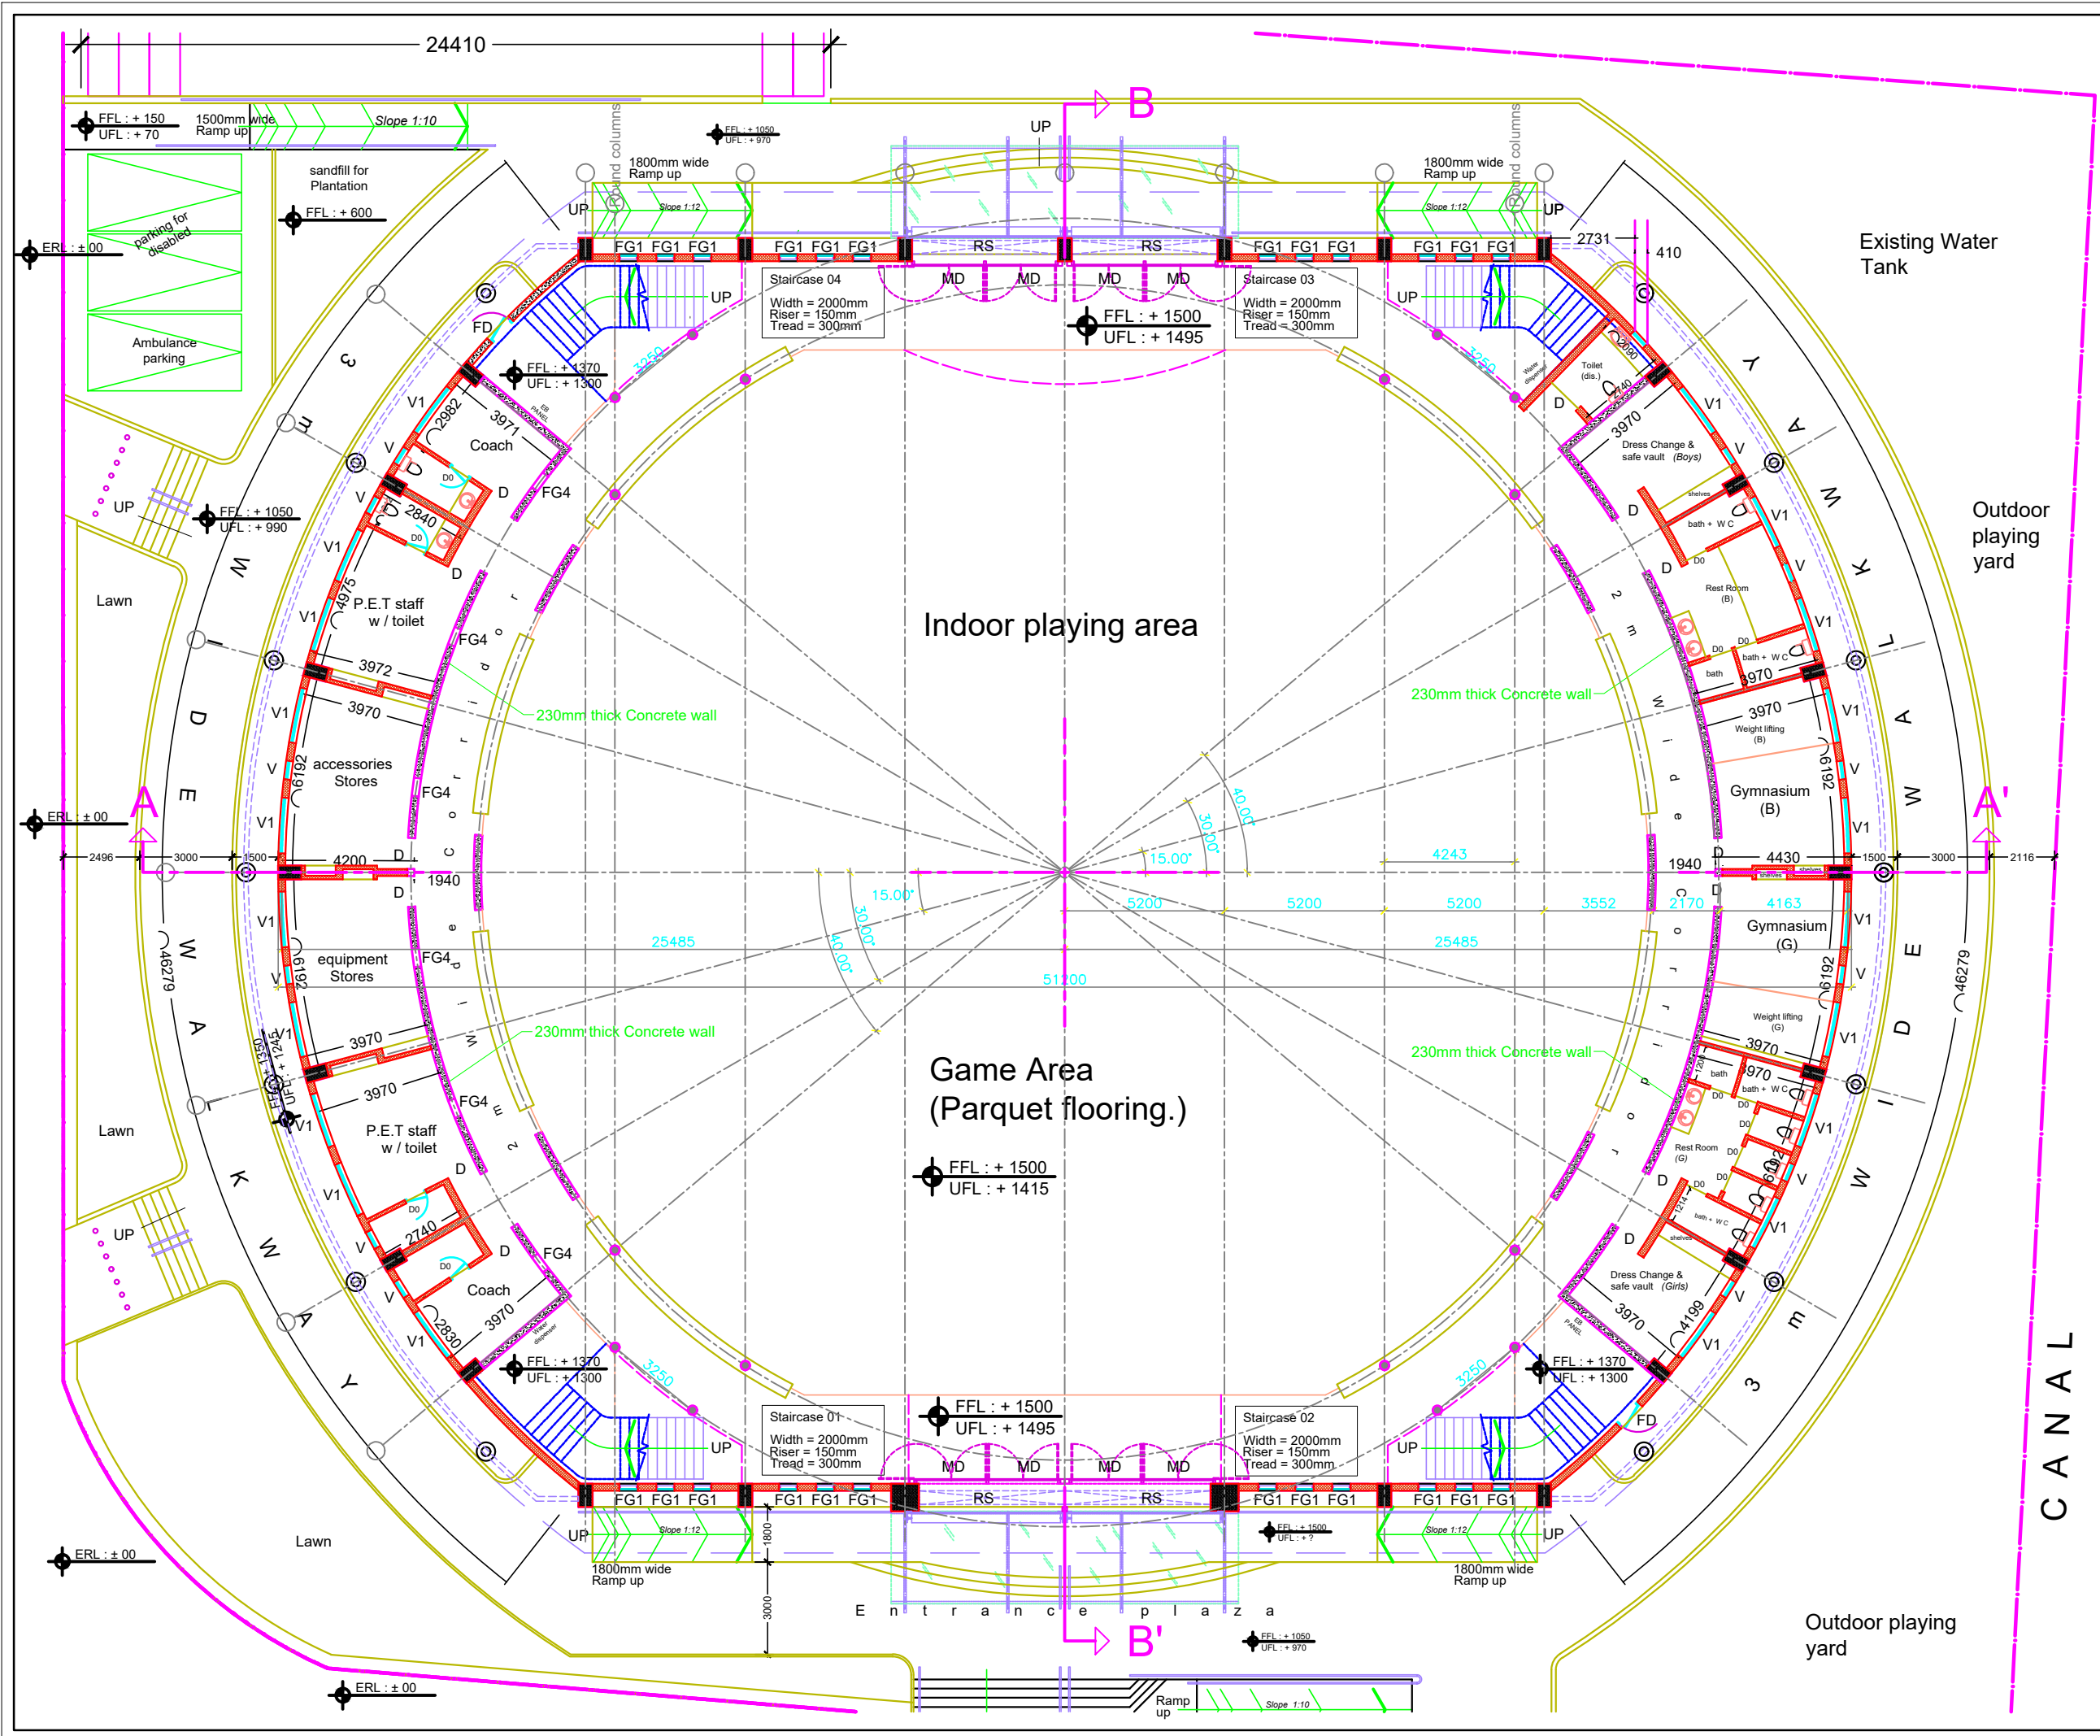

Rev. No.	Rev. Date.	Revision Description.

Rev. No. Rev. Date. Revision Description.

All dimensions are in Millimeters unless or otherwise mentioned. Do not scale the Drawing.

PROJECT CONSULTANTS:
Mayamatha Construction (P) Ltd.
Consultancy - Project Management - Contracting

PROJECT CONSULTANTS:
Ar. R. Ramesh Babu B.Arch., A.I.A.
No. 17, 1st Cross, Ground Floor,
Mullai Nagar, Orleanpet, Nellithope P.O.,
Puducherry - 605 005.
ph: +91 413-2202886 mob.: 94432 24886
e-mail : rameshbabu@mcpln.net

COA Reg. No.: CA/99/25104
PPA Reg. No.: 3-432/PPA/Z (Lic)/2002

STRUCTURAL CONSULTANTS:
S.Raja B.Tech (Civil), ME(Structures)
M/s. SWAN Consulting Civil Engineers.

OWNER:
School Education Department,
Govt. Of Puducherry.

EXECUTION AGENCY:
The Commissioner, Oulgaret Municipality.

The Executive Engineer,
Oulgaret Municipality.


The Commissioner,
Oulgaret Municipality.

PROJECT:
Construction of Mini Indoor Stadium in the Play field of Government Girls Higher Secondary School, Kadirkamam in Kadirkamam Constituency, Puducherry.


TITLE BLOCK:
Drawing : Groundfloor Plan
Drawing No : MCPL-23-MIS-AR-WD-.....-R0
Scale : 1:200.
Revision : R0
Sheet No : AR - 001
Drawn By : SRV
Checked By : RRB
Original size of this drawing is **A3**.

RELEASED FOR:

☐ Preliminary	☐ Approval	☐ Information
☐ Approval	☒ Tender	☐ Construction

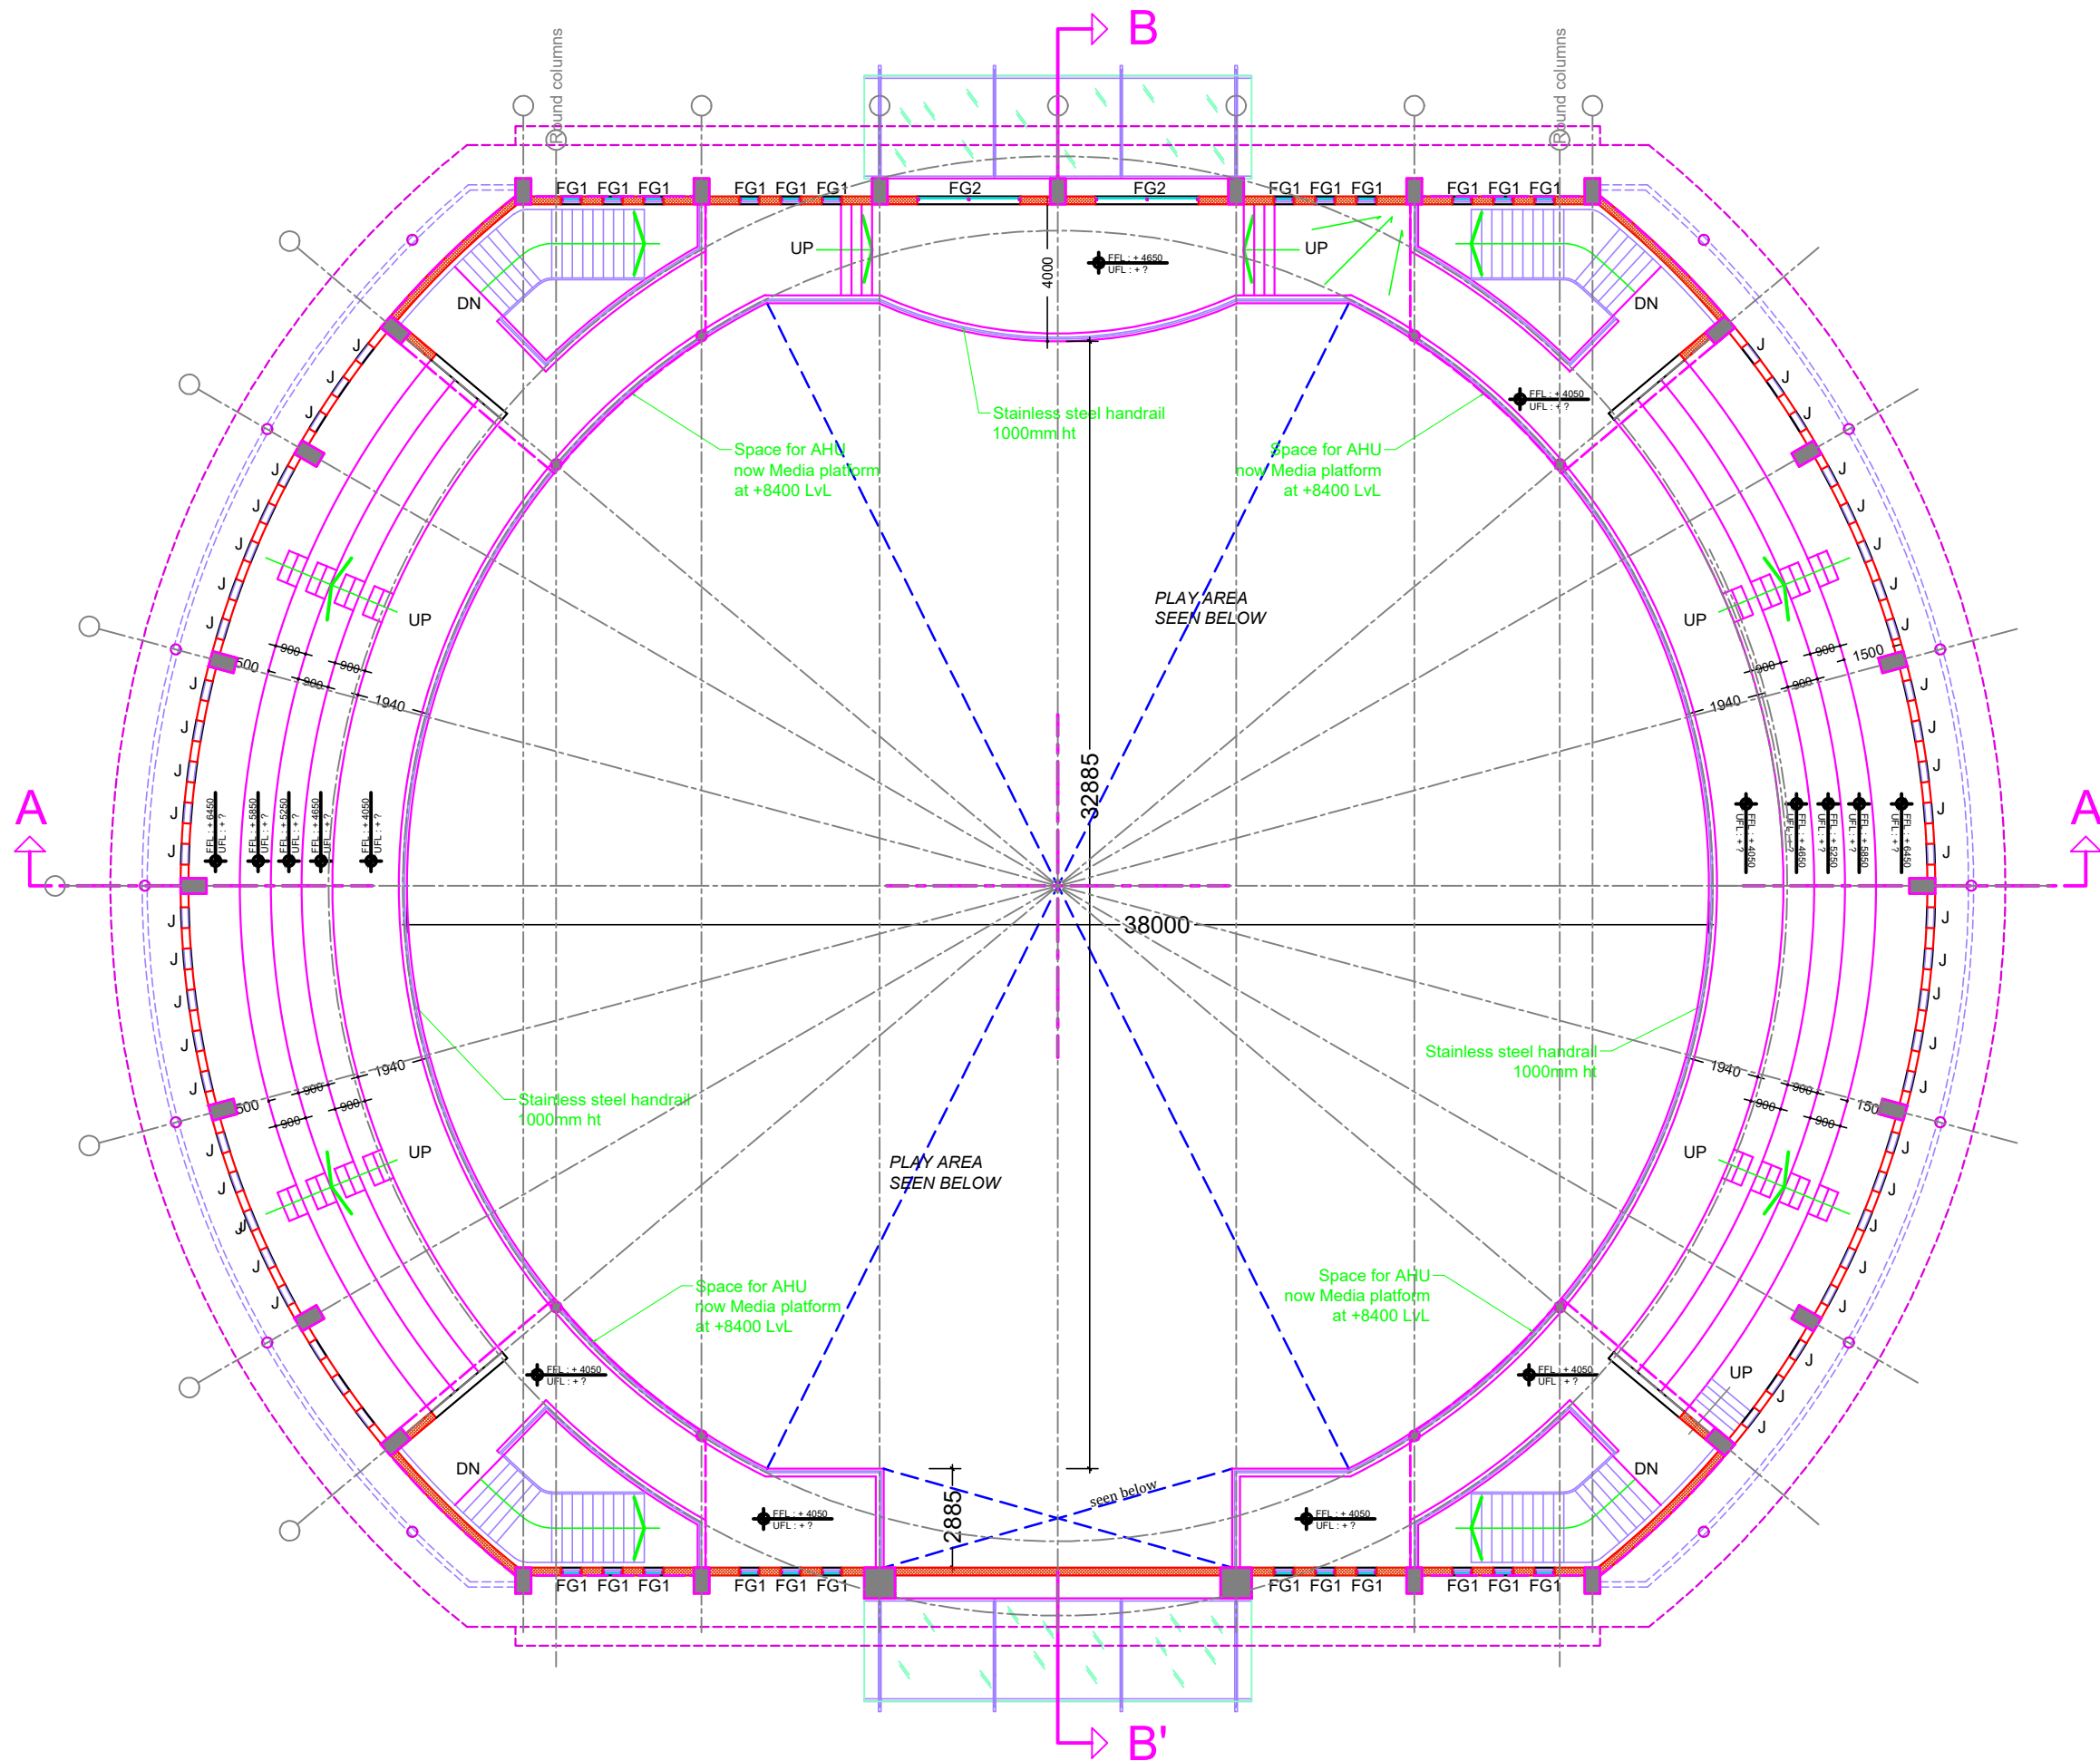

Rev. No.	Rev. Date.	Revision Description.						
		All dimensions are in Millimeters unless or otherwise mentioned. Do not scale the Drawing.						
PROJECT CONSULTANTS: Mayamatha Construction (P) Ltd. Consultancy - Project Management - Contracting								
 Ar. R. Ramesh Babu B.Arch., A.L.L.A. No. 17, 1st Cross, Ground Floor, Mullai Nagar, Orleanpet, Nellithope P.O., Puducherry - 605 005. ph: +91 413-2202886 mob.: 94432 24886 e-mail : rameshbabu@mcpl.in.net								
COA Reg. No. : CA/99/25104 PPA Reg. No. : 3-432/PPA/Z (Lic)/2002								
STRUCTURAL CONSULTANTS: S.Raja B.Tech (Civil), ME(Structures) M/s. SWAN Consulting Civil Engineers.								
 This drawing is copyright of Ar. Ramesh Babu and is not to be reproduced or copied or handed over to third party or used for any other purpose than which it has been loaned.								
OWNER: School Education Department, Govt. Of Puducherry.								
EXECUTION AGENCY: The Commissioner, Oulgaret Municipality.								
The Executive Engineer, Oulgaret Municipality.								
The Commissioner, Oulgaret Municipality.								
PROJECT: Construction of Mini Indoor Stadium in the Play field of Government Girls Higher Secondary School, Kadirkamam in Kadirkamam Constituency, Puducherry.								
TITLE BLOCK: Drawing : Firstfloor Plan Drawing No : MCPL-23-MIS-AR-WD-.....-R0 Scale : 1:200. Revision : R0 Sheet No : AR - 002 Drawn By : SRV Checked By : RRB Original size of this drawing is A3 .								
RELEASED FOR: <table><tr><td>☐ Preliminary</td><td>☐ Approval</td><td>☐ Information</td></tr><tr><td>☐ Approval</td><td>☒ Tender</td><td>☐ Construction</td></tr></table>			☐ Preliminary	☐ Approval	☐ Information	☐ Approval	☒ Tender	☐ Construction
☐ Preliminary	☐ Approval	☐ Information						
☐ Approval	☒ Tender	☐ Construction						

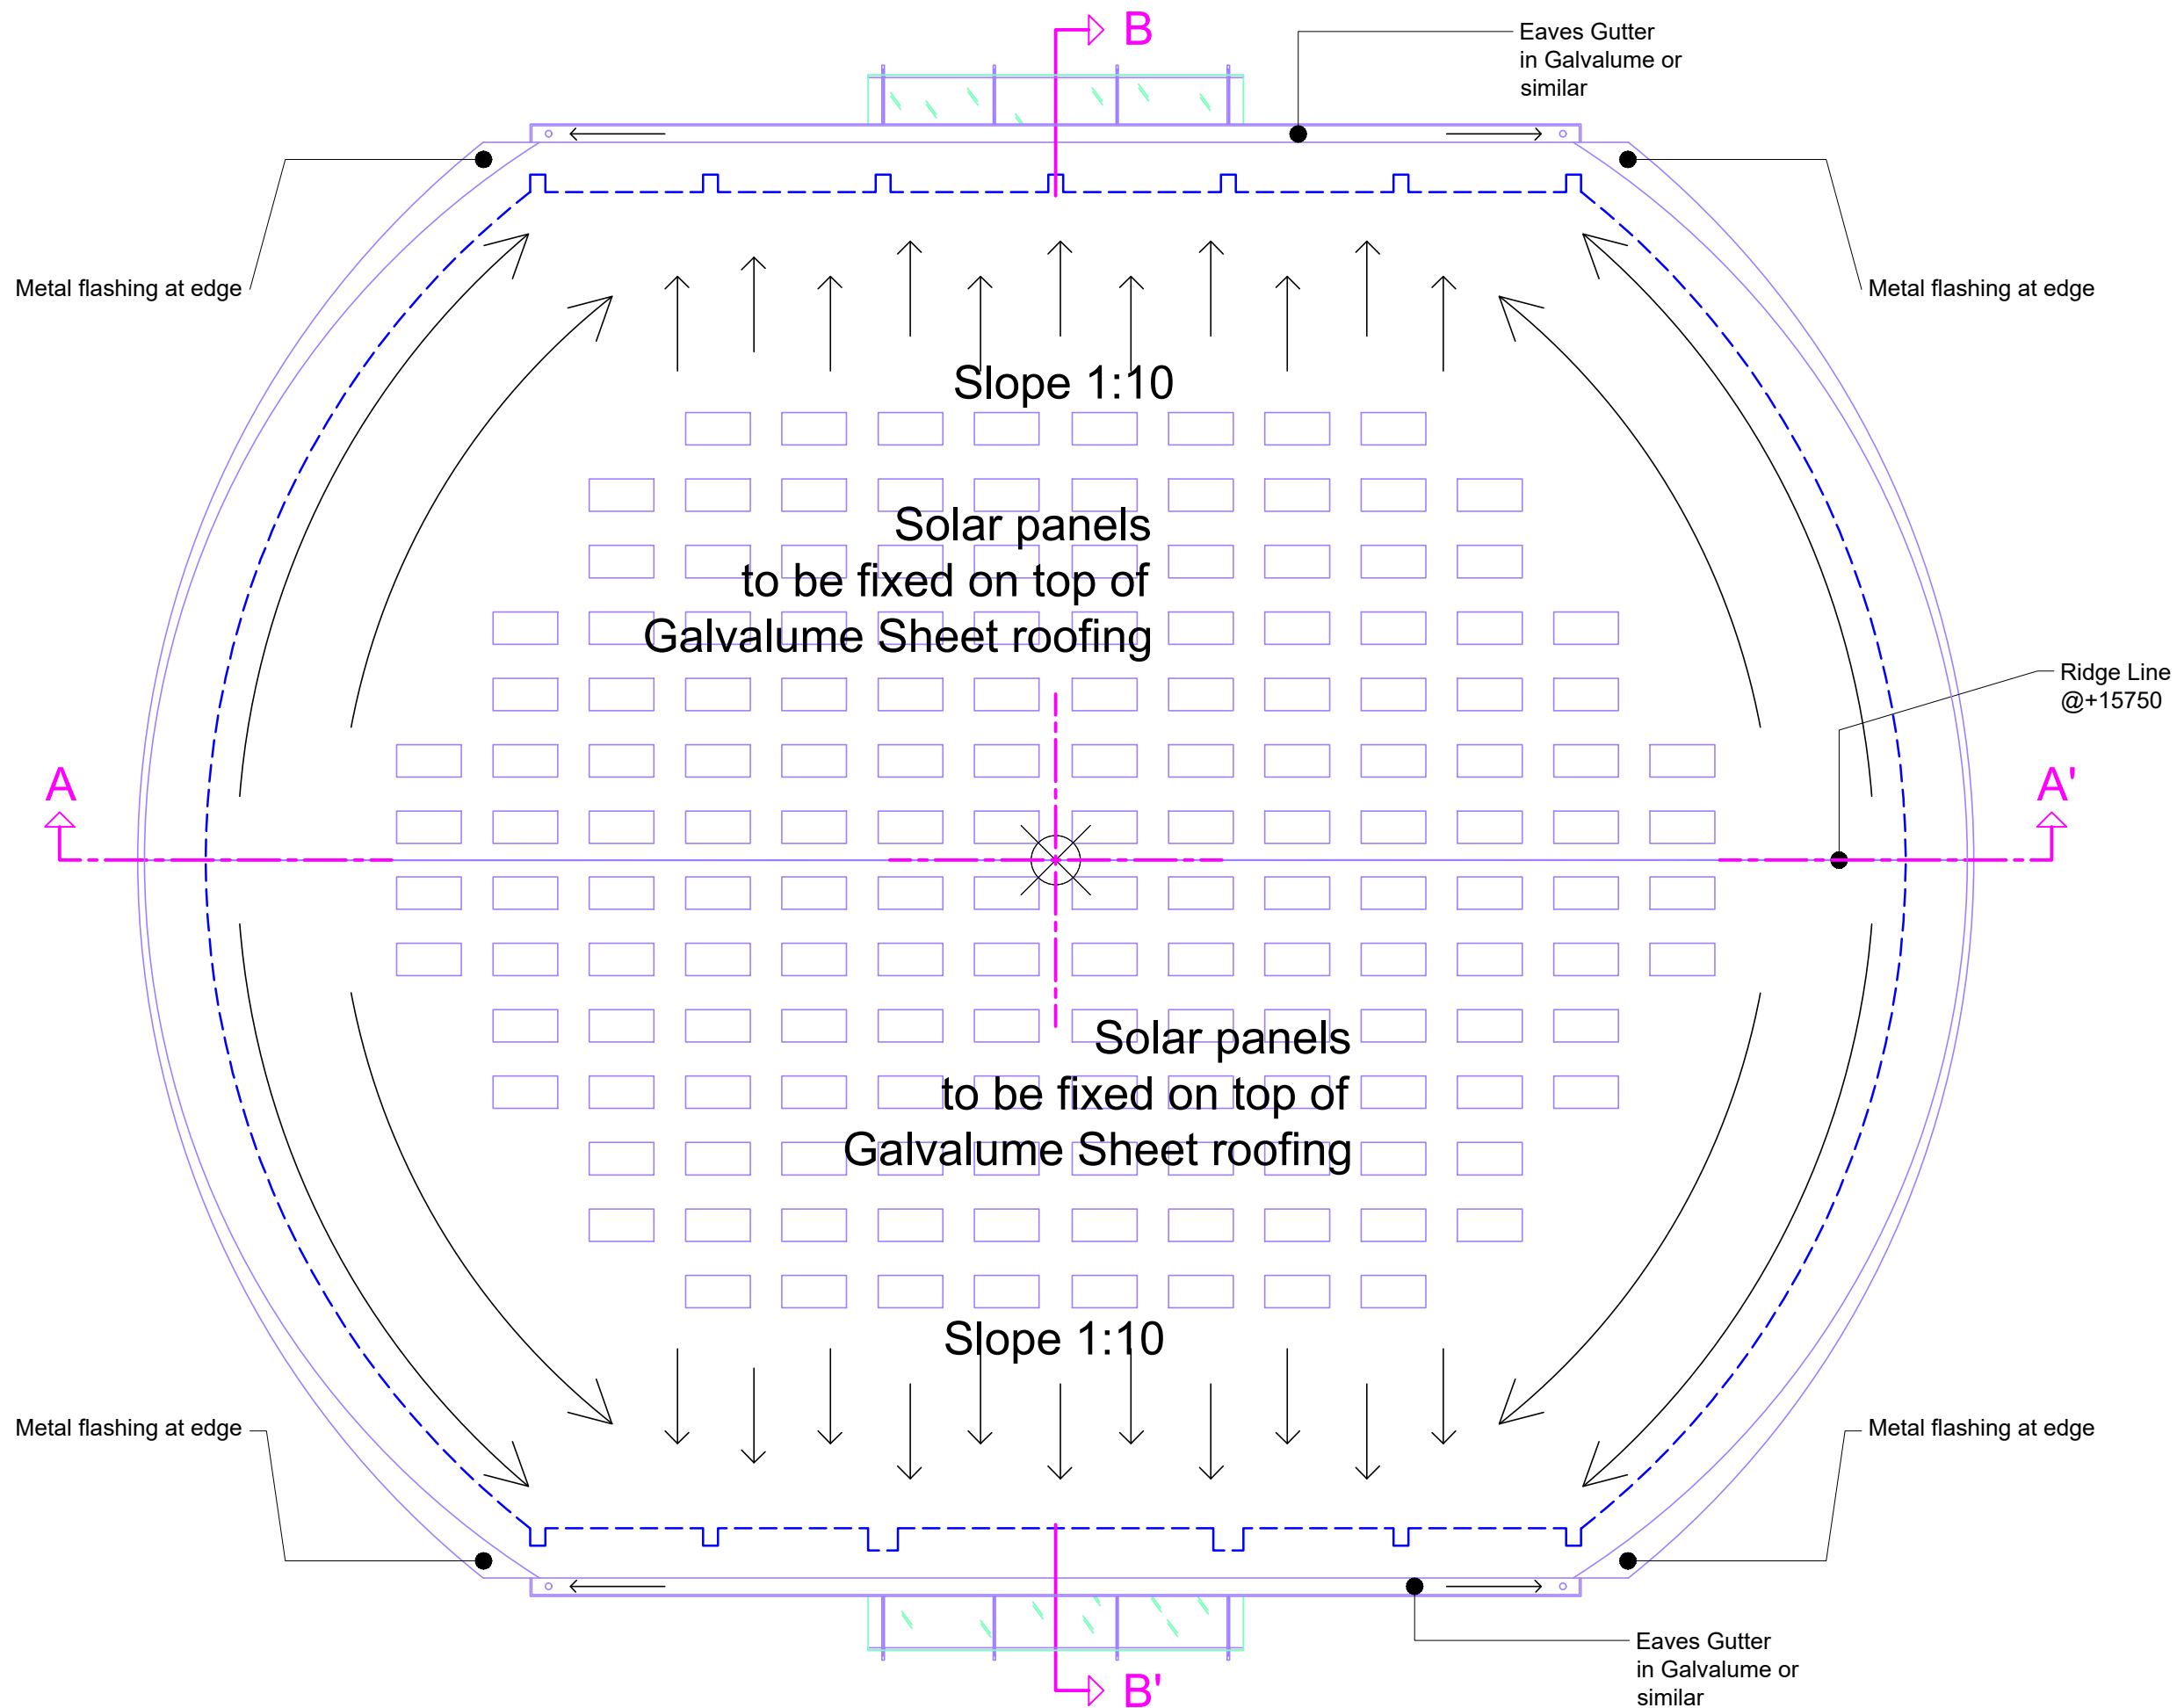

Rev. No.	Rev. Date.	Revision Description.

N
W
E
S

All dimensions are in Millimeters unless or otherwise mentioned.
Do not scale the Drawing.

PROJECT CONSULTANTS:
Mayamatha Construction (P) Ltd.
Consultancy - Project Management - Contracting



Ar. R. Ramesh Babu B.Arch., A.L.L.A.
No. 17, 1st Cross, Ground Floor,
Mullai Nagar, Orleanpet, Nellithope P.O.,
Puducherry - 605 005.
ph: +91 413-2202886 mob.: 94432 24886
e-mail : rameshbabu@mcpl.in

COA Reg. No. : CA/99/25104
PPA Reg. No. : 3-432/PPA/Z (Lic)/2002

STRUCTURAL CONSULTANTS:
S.Raja B.Tech (Civil), ME(Structures)
M/s. SWAN Consulting Civil Engineers.



This drawing is copyright of Ar. Ramesh Babu and is not to be reproduced or copied or handed over to third party or used for any other purpose than which it has been loaned.

OWNER:
School Education Department,
Govt. Of Puducherry.

EXECUTION AGENCY:
The Commissioner, Oulgaret Municipality.

The Executive Engineer,
Oulgaret Municipality.


The Commissioner,
Oulgaret Municipality.

PROJECT:
Construction of Mini Indoor Stadium in the Play field of Government Girls Higher Secondary School, Kadirkamam in Kadirkamam Constituency, Puducherry.


TITLE BLOCK:
Drawing : Roof Plan
Drawing No. : MCPL-23-MIS-AR-WD-.....-R0
Scale : 1:200.
Revision : R0
Sheet No. : AR - 004
Drawn By : SRV
Checked By : RRB
Original size of this drawing is **A3**.

RELEASED FOR:

☐ Preliminary	☐ Approval	☐ Information
☐ Approval	☒ Tender	☐ Construction

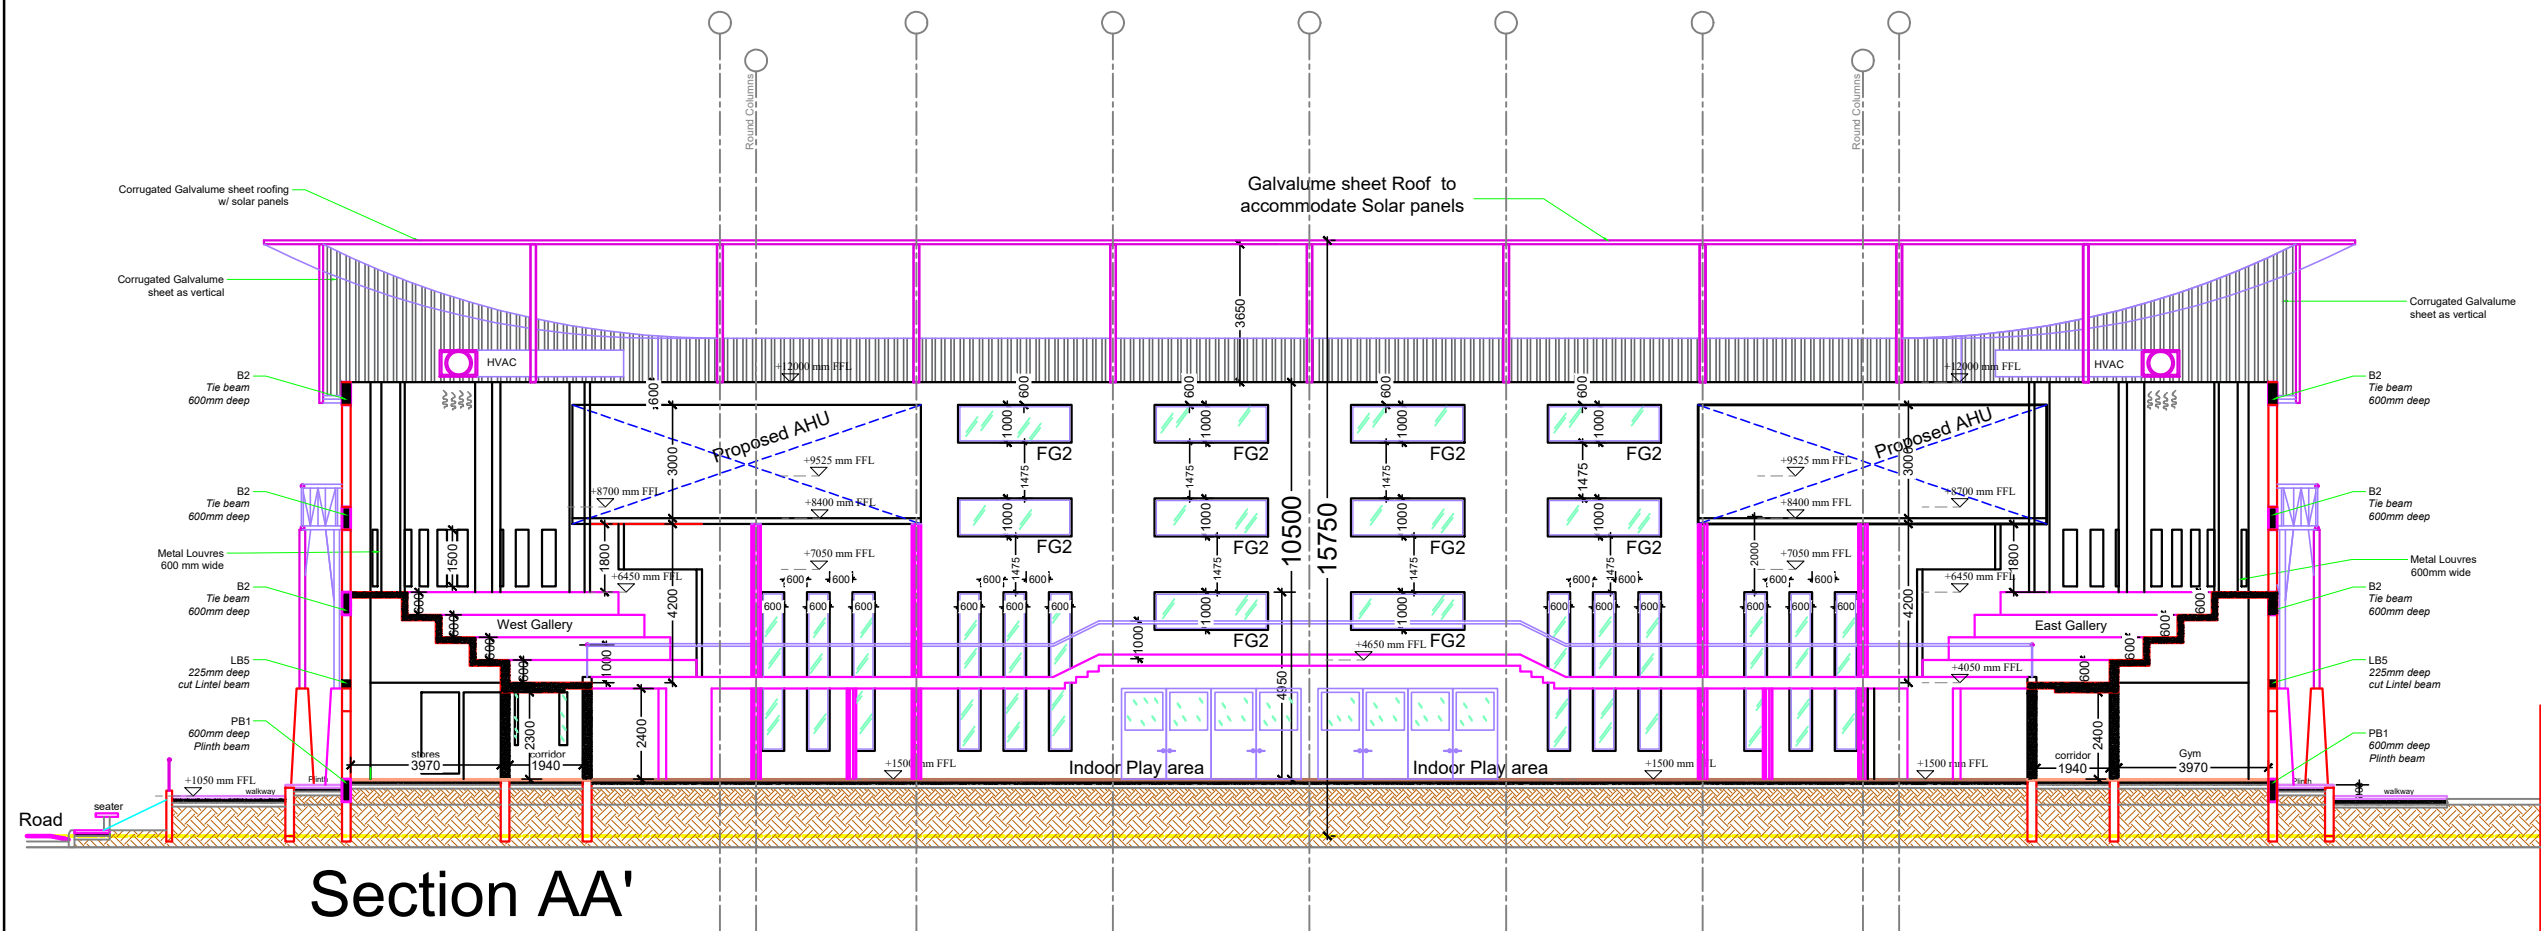

Section AA'

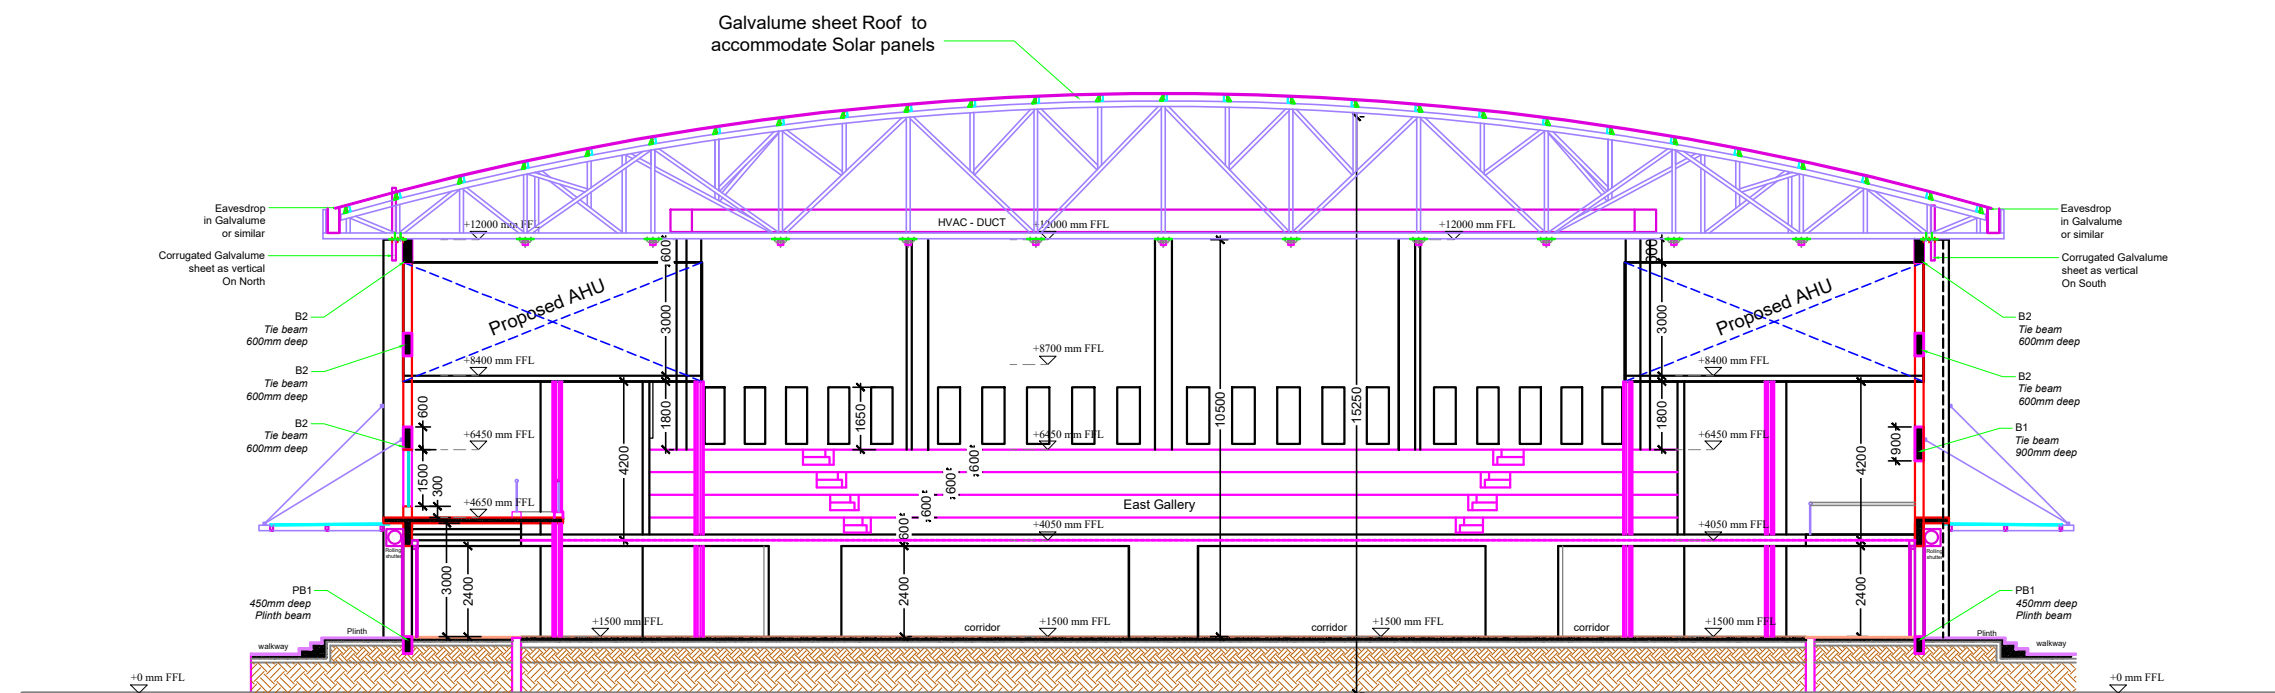

Section BB'

Rev. No.	Rev. Date.	Revision Description.
----------	------------	-----------------------


 All dimensions are in Millimeters unless or otherwise mentioned.
 Do not scale the Drawing.

PROJECT CONSULTANTS:
 Mayamatha Construction (P) Ltd.
 Consultancy - Project Management - Contracting


 Ar. R. Ramesh Babu B.Arch., A.I.L.A.
 No. 17, 1st Cross, Ground Floor,
 Mullai Nagar, Orleanpet, Nellithope P.O.,
 Puducherry - 605 005.
 ph: +91 413-2202886 mob.: 94432 24886
 e-mail : rameshbabu@mcpl.in

COA Reg. No. : CA/99/25104
 PPA Reg. No. : 3-432/PPA/Z (Lic)/2002

STRUCTURAL CONSULTANTS:

S.Raja B.Tech (Civil), ME(Structures)
 M/s. SWAN Consulting Civil Engineers.


 This drawing is copyright of Ar. Ramesh Babu and is not to be reproduced or copied or handed over to third party or used for any other purpose than which it has been loaned.

OWNER:

School Education Department,
 Govt. Of Puducherry.

EXECUTION AGENCY:

The Commissioner, Oulgaret Municipality.

The Executive Engineer,
 Oulgaret Municipality.

The Commissioner,
 Oulgaret Municipality.

PROJECT:

Construction of Mini Indoor Stadium in the Play field of Government Girls Higher Secondary School, Kadirkamam in Kadirkamam Constituency, Puducherry.

TITLE BLOCK:

Drawing : Sections
 Drawing No. : MCPL-23-MIS-AR-WD-.....-R0
 Scale : 1:200.
 Revision : R0
 Sheet No. : AR - 005
 Drawn By : SRV
 Checked By : RRB

Original size of this drawing is **A3**.


RELEASED FOR:

☐ Preliminary ☐ Approval ☐ Information
☐ Approval ☒ Tender ☐ Construction



RELEASED FOR:

☐ Preliminary	☐ Approval	☐ Information
☐ Approval	☒ Tender	☐ Construction

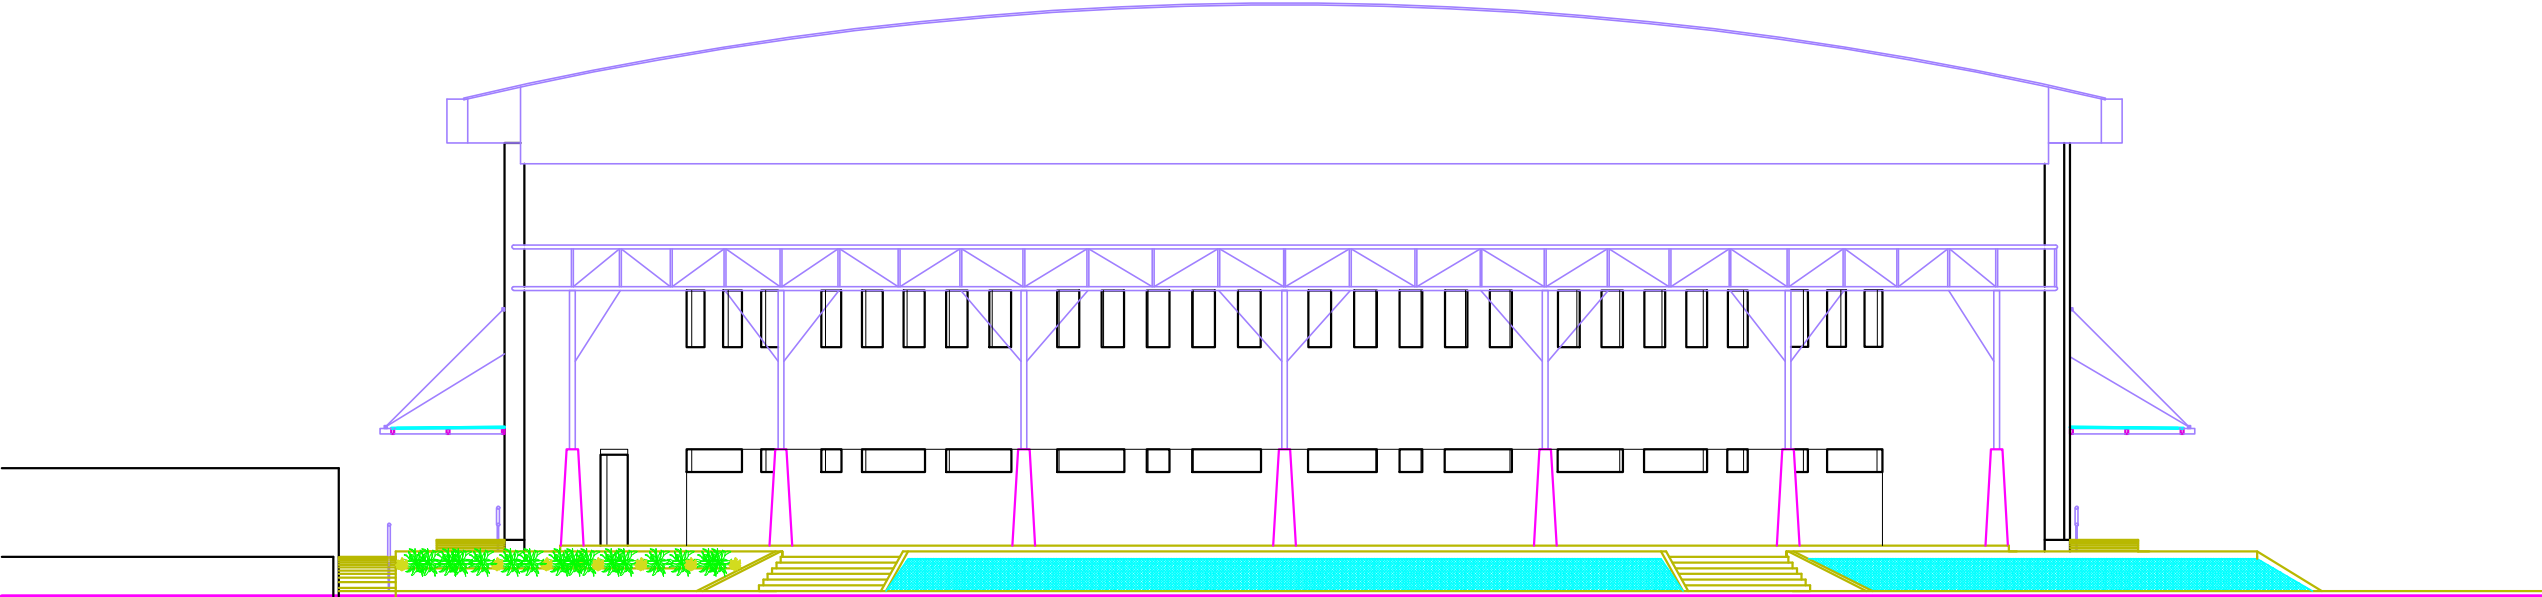

WEST ELEVATION

Rev. No.	Rev. Date.	Revision Description.
----------	------------	-----------------------

N

W

E

S

All dimensions are in Millimeters unless or otherwise mentioned.
Do not scale the Drawing.

PROJECT CONSULTANTS:
Mayamatha Construction (P) Ltd.
Consultancy - Project Management - Contracting



Ar. R. Ramesh Babu B.Arch., A.I.L.A.
No. 17 , 1st Cross, Ground Floor,
Mullai Nagar, Orleanpet, Nellithope P.O.,
Puducherry - 605 005.
ph: +91 413-2202886 mob.: 94432 24886
e - mail : rameshbabu@mcpln.net

COA Reg. No. : CA/99/25104
PPA Reg. No. : 3-432/PPA/Z (Lic)/2002

STRUCTURAL CONSULTANTS:

S.Raja B.Tech (Civil), ME(Structures)
M/s. SWAN Consulting Civil Engineers.



This drawing is copyright of Ar. Ramesh Babu and is not to be reproduced or copied or handed over to third party or used for any other purpose than which it has been loaned.

OWNER:

School Education Department,
Govt. Of Puducherry.

EXECUTION AGENCY:
The Commissioner, Oulgaret Municipality.


The Executive Engineer, Oulgaret Municipality. The Commissioner, Oulgaret Municipality.

PROJECT:
Construction of Mini Indoor Stadium in the Play field of Government Girls Higher Secondary School, Kadirkamam in Kadirkamam Constituency, Puducherry.


TITLE BLOCK:
Drawing : Elevations-02
Drawing No. : MCPL-23-MIS-AR-WD-.....-R0
Scale : 1:200.
Revision : R0
Sheet No. : AR - 007
Drawn By : SRV
Checked By : RRB
Original size of this drawing is **A3**.

RELEASED FOR:

☐ Preliminary ☐ Approval ☐ Information
☐ Approval ☒ Tender ☐ Construction

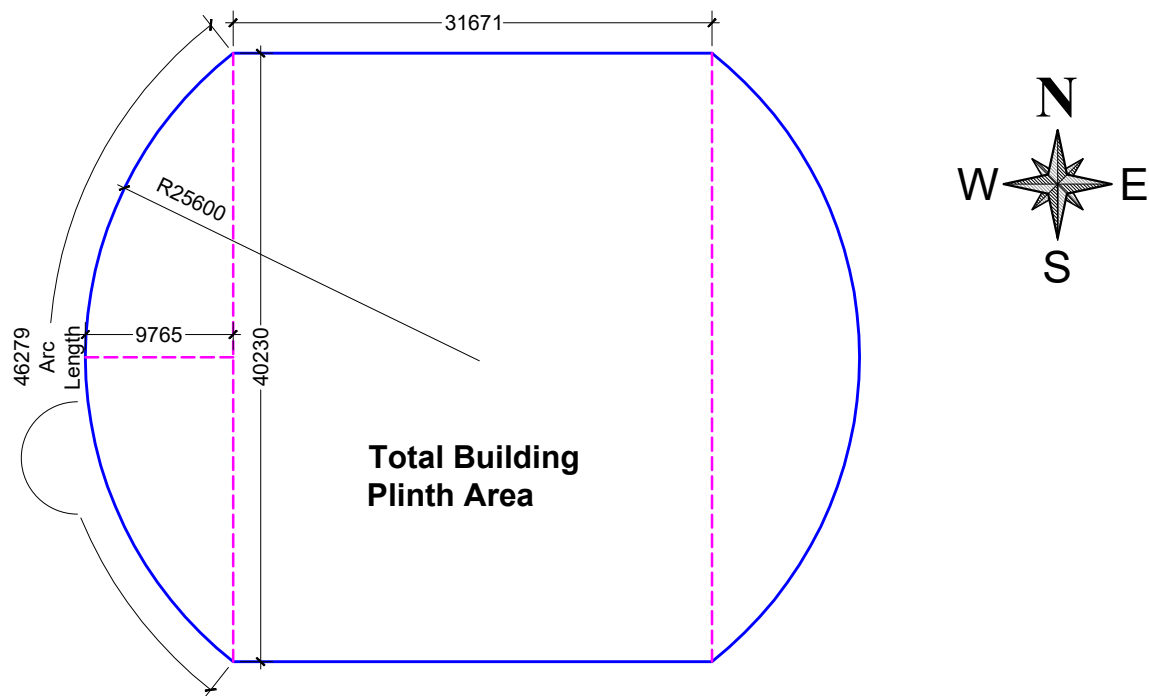


1.Gravel Filling Area Layout

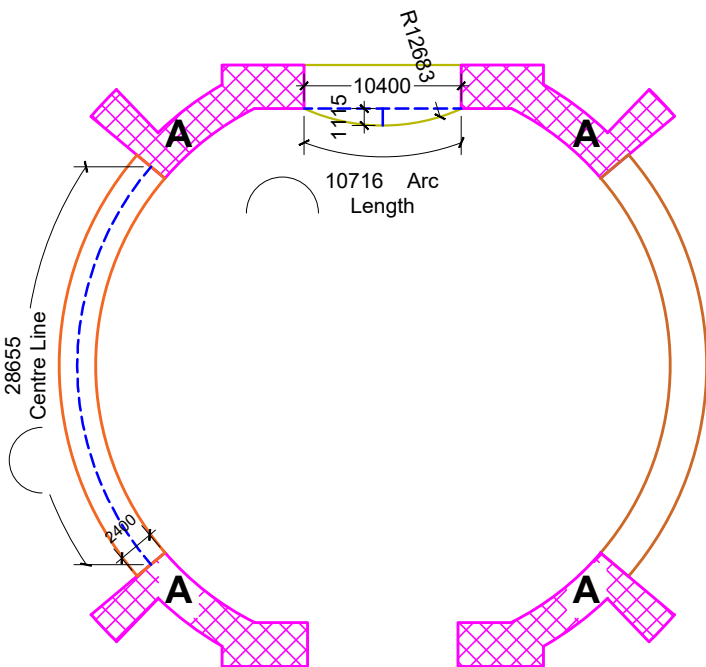

Gallery Slab Area				
SPACE	PSR Code	Area in Sqm.	Nos.	Surface Area in Sqm.
A. Staircase Slab	5.33.2 , 4.1.5	40.70	4	162.780
B. Podium Slab	5.33.2 , 4.1.5	37.81	1	37.805
C. Gallery Balcony Slab	5.33.2 , 4.1.5	68.77	2	137.540
Total Area				338.125


2.Gallery Balcony @FF Lvl. Floor Area Layout (for RCC&PCC)

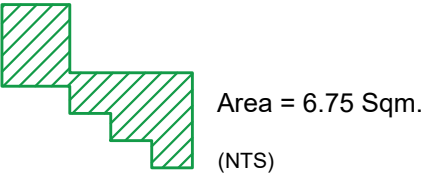

A. PSR Code - **6.4.2**
Gallery End Staircase Wall,
Below Waist Slab.





A. PSR Code - **9.133.2.1**
Toilet Partition Wall Above
2.4m and Below Gallery Slab.

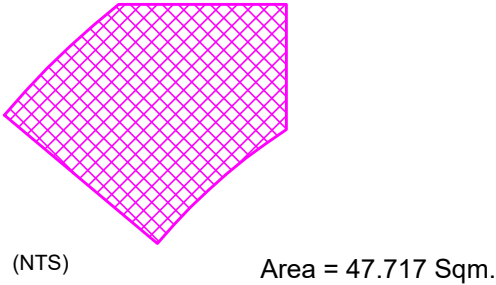

B. PSR Code - **Non PSR(15.6)**
Decking Sheet for AHU Floor Slab.


3.Brick Work/Block Work in Superstructure -Area

4.Non PSR -Area

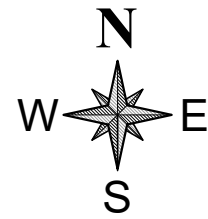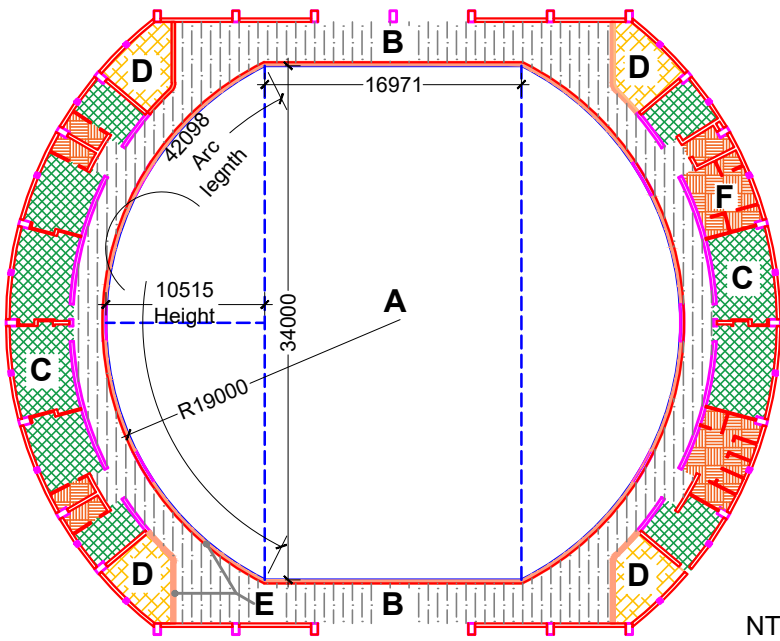


3.GF Flooring Area Layout

GF Flooring Area					
SPACE	PSR Code	Area in Sqm.	Nos.	Surface Area in Sqm.	
A. Play Area	2.27 , 4.1.8 , 5.33.2	1,088.36	1	1,088.357	
B. Corridor Area	2.27C.1 , 4.1.8 , 4.1.5	336.68	1	336.676	
C. Rooms Internal Area	2.27C.1 , 4.1.8 , 4.1.5	178.96	1	178.961	
D. Kotah Stone Below Staircase	2.27C.1 , 4.1.8 , 11.26.1	16.77	4	67.064	
E. Kotah Stone Threshold	6.1.1 , 11.26.1	30.11	1	30.105	
F. All Restroom	2.27C.1 , 4.1.8 , 11.40.1	57.95	1	57.945	
Total Area				1,759.108	

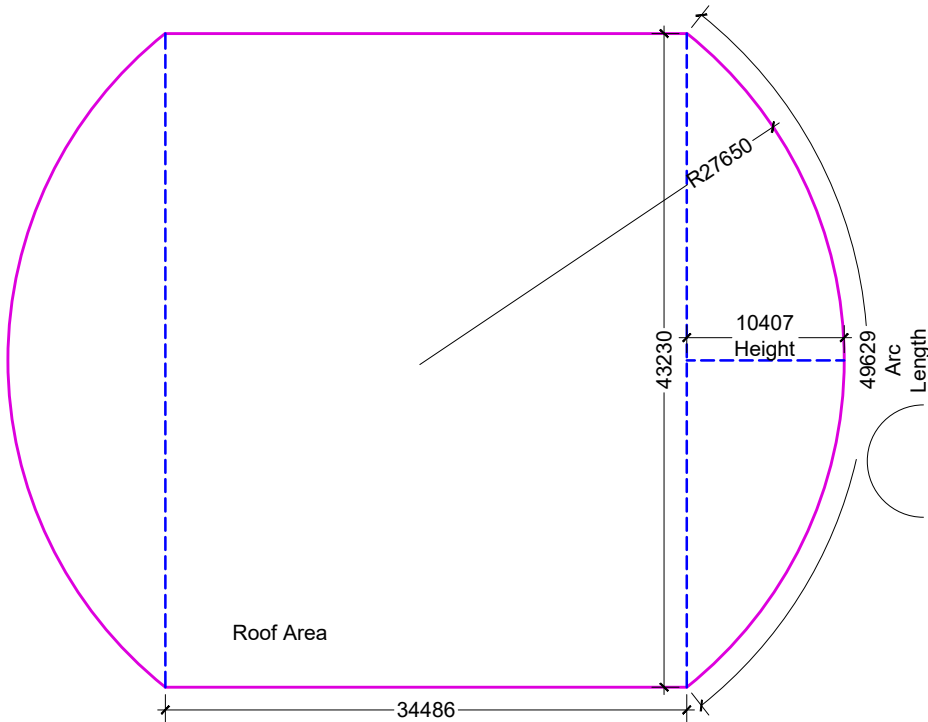

Roof Profile - for Roofing Sheet Quantity ; Code - 12.80.

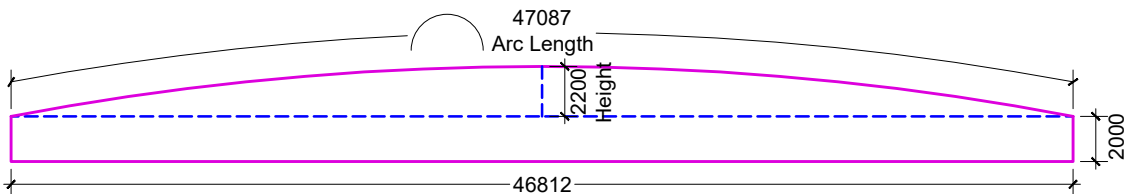

Galvalume Sheet above Gallery Quantity ; Code - 12.80.